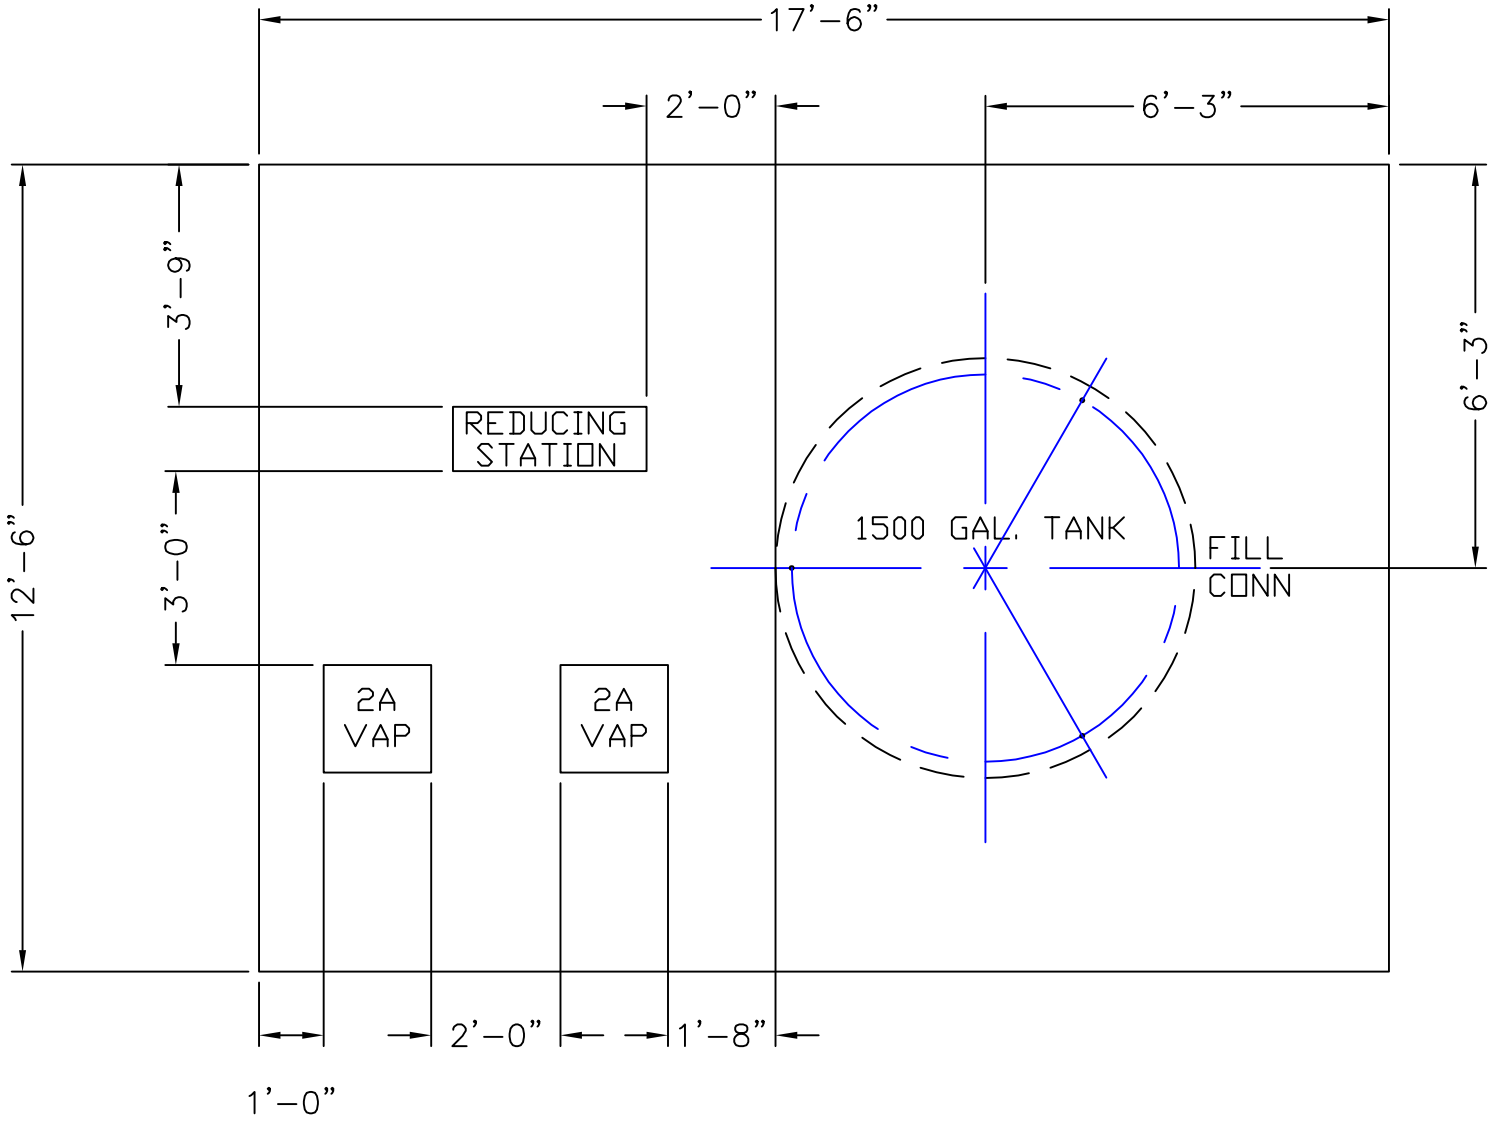

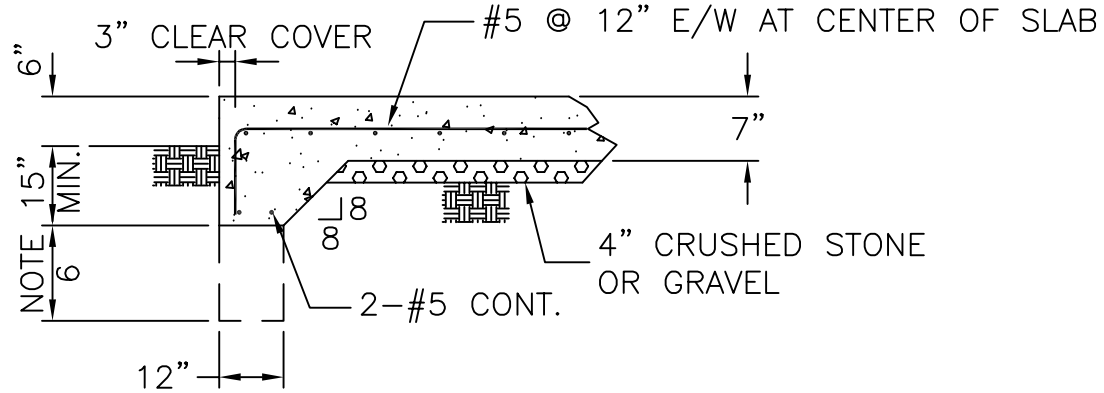

FOUNDATION SECTION

NTS

NOTES:

SEE DWG. A-NOTES-0001 FOR CONSTRUCTION AND INSTALLATION NOTES.

REV	DATE	BY	CHKD	APP	APPROVAL	REVISION NOTES
00	11-19-01	SY	QM	QM		ISSUED

TITLE

STANDARD FOUNDATION FOR
1,500 GAL. VERTICAL O2, N2 & Ar
TANK w/ (2) 2A VAPORIZERS
EARTHQUAKE ZONE 1 & 2A

Scale: 3/8" = 1'-0"

A3B

CAD DRAWING - NOT TO BE MODIFIED MANUALLY.